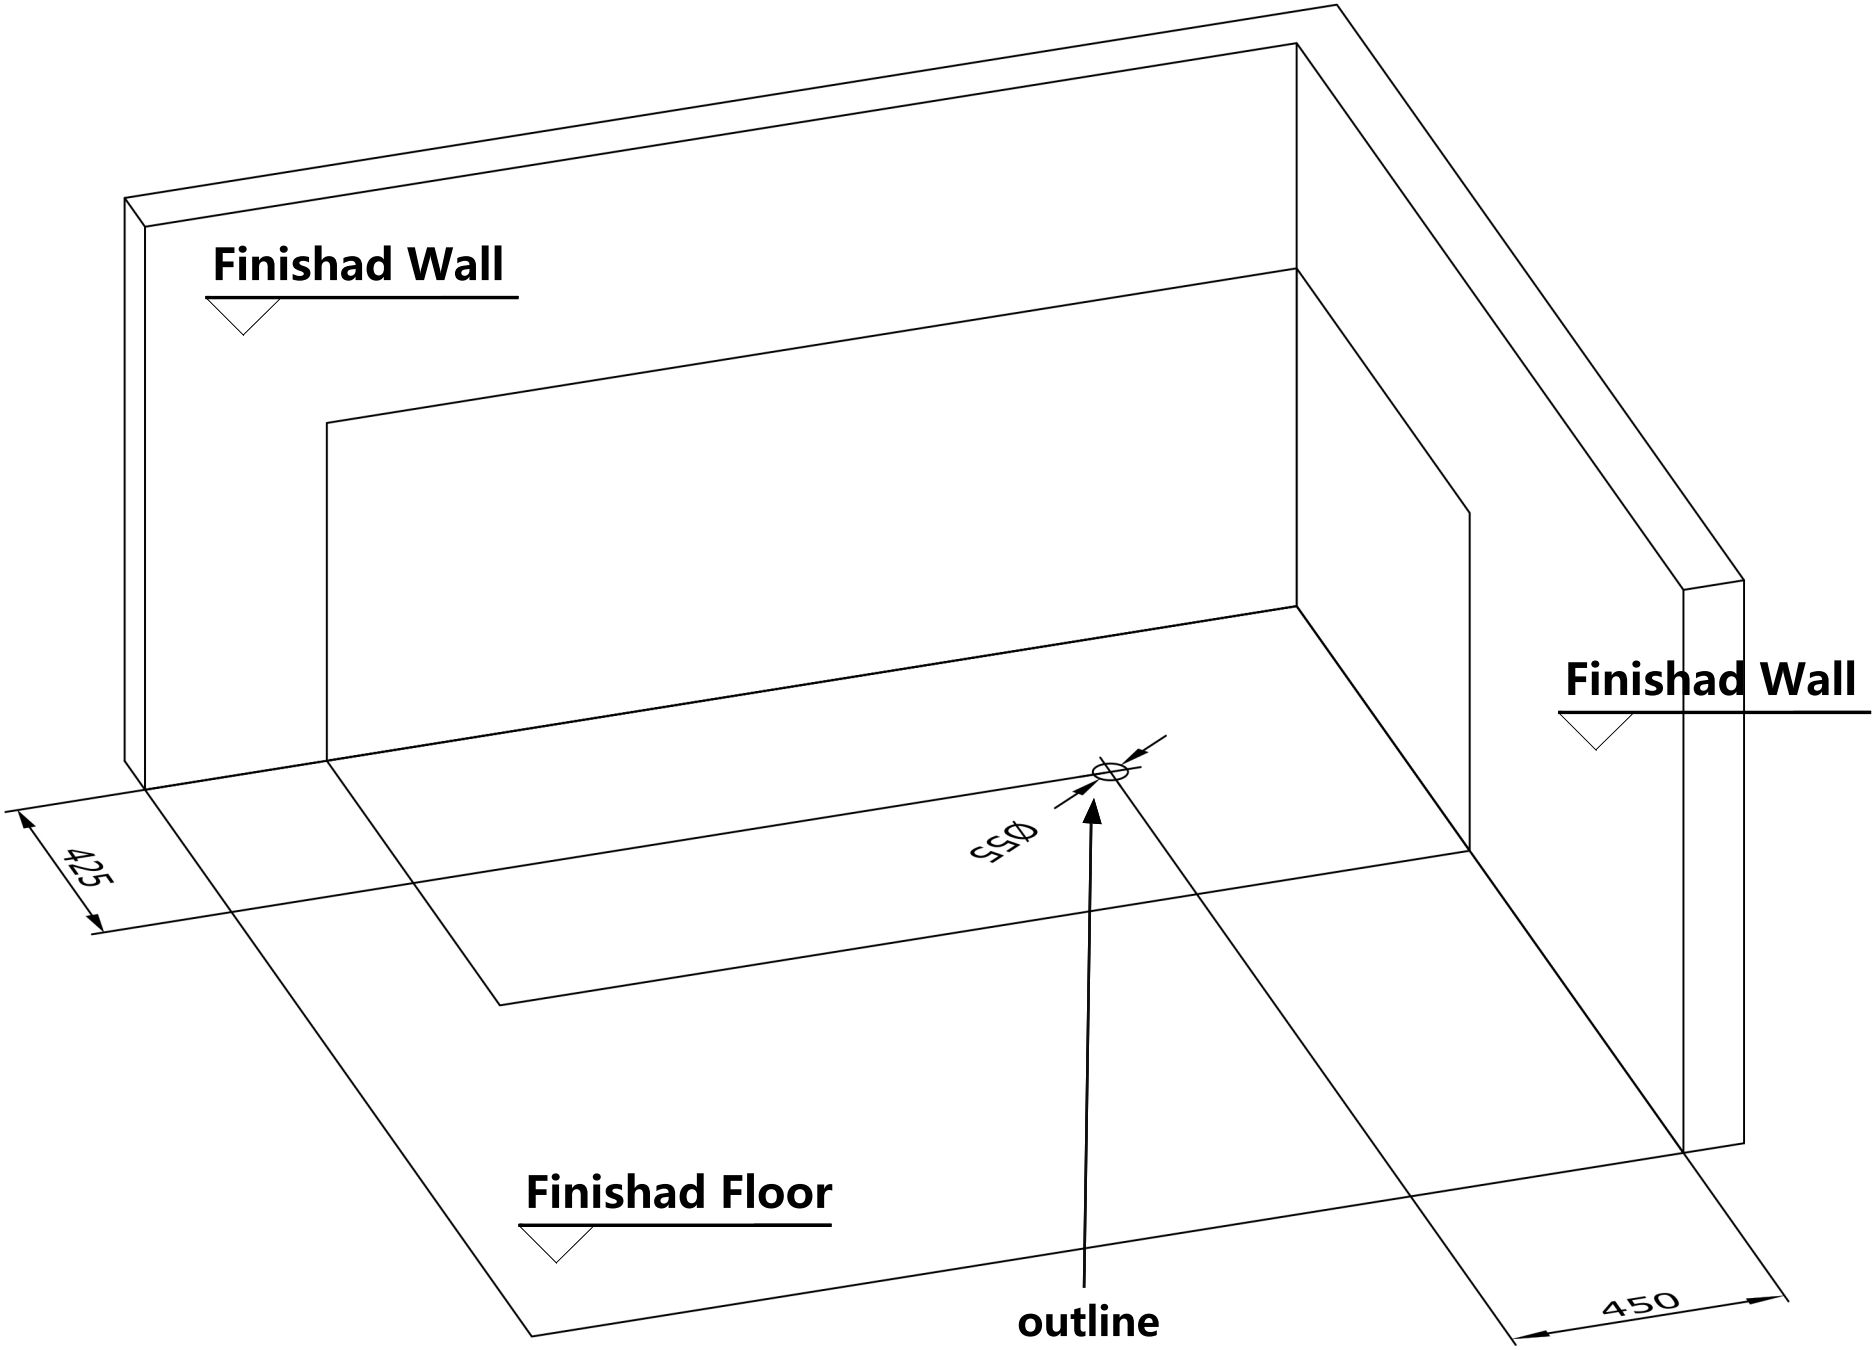
Finishad Wall
Finishad Wall
Finishad Floor
425
Ø55
outline
450